# PROCEEDINGS OF

## International conference on Contemporary Theory and Practice in Construction XV

Banja Luka, June 16-17, 2022

# ЗБОРНИК РАДОВА

## Међународне конференције Савремена теорија и пракса у градитељству XV

Бања Лука, 16-17.06.2022.

STEPGRAD
СТЕПГРАД
2022

STEPGRAD 2022
СТЕПГРАД 2022

INTERNATIONAL CONFERENCE ON CONTEMPORARY THEORY AND PRACTICE IN CONSTRUCTION XV

МЕЂУНАРОДНА КОНФЕРЕНЦИЈА
САВРЕМЕНА ТЕОРИЈА И ПРАКСА У ГРАДИТЕЉСТВУ XV

PROCEEDINGS

ЗБОРНИК РАДОВА

**Publisher**
University of Banja Luka
Faculty of Architecture, Civil Engineering and Geodesy

Издавач
Универзитет у Бањој Луци
Архитектонско-грађевинско-геодетски факултет

**On behalf of the publisher**
Saša Čvoro, PhD, Associate Professor

За издавача
др Саша Чворо, ванр. професор

**Editors**
Snježana Maksimović, PhD, Associate Professor
Sandra Kosić-Jeremić, PhD, Associate Professor

Уредници
др Сњежана Максимовић, ванр. професор
др Сандра Косић-Јеремић, ванр. професор

DIGITAL PUBLICATION – DISTRIBUTION THROUGH CONFERENCE WEB SITE
stepgrad.aggf.unibl.org and
doisrpska.nub.rs/index.php/STPG/index

ЕЛЕКТРОНСКО ИЗДАЊЕ – ДИСТРИБУЦИЈА ПУТЕМ ИНТЕРНЕТ СТРАНИЦЕ КОНФЕРЕНЦИЈЕ:
stepgrad.aggf.unibl.org и
doisrpska.nub.rs/index.php/STPG/index

ISBN 978-99976-978-4-4
ISSN 2566-4484
Banja Luka, june 2022
Бања Лука, јуни 2022.

INTERNATIONAL CONFERENCE ON CONTEMPORARY THEORY AND PRACTICE IN CONSTRUCTION XV

**STEPGRAD XV**

МЕЂУНАРОДНА КОНФЕРЕНЦИЈА САВРЕМЕНА ТЕОРИЈА И ПРАКСА У ГРАДИТЕЉСТВУ XV


**СТЕПГРАД XV**

# PROCEEDINGS

# ЗБОРНИК РАДОВА

Banja Luka, June 16-17, 2022

Бања Лука, 16-17.06.2022.

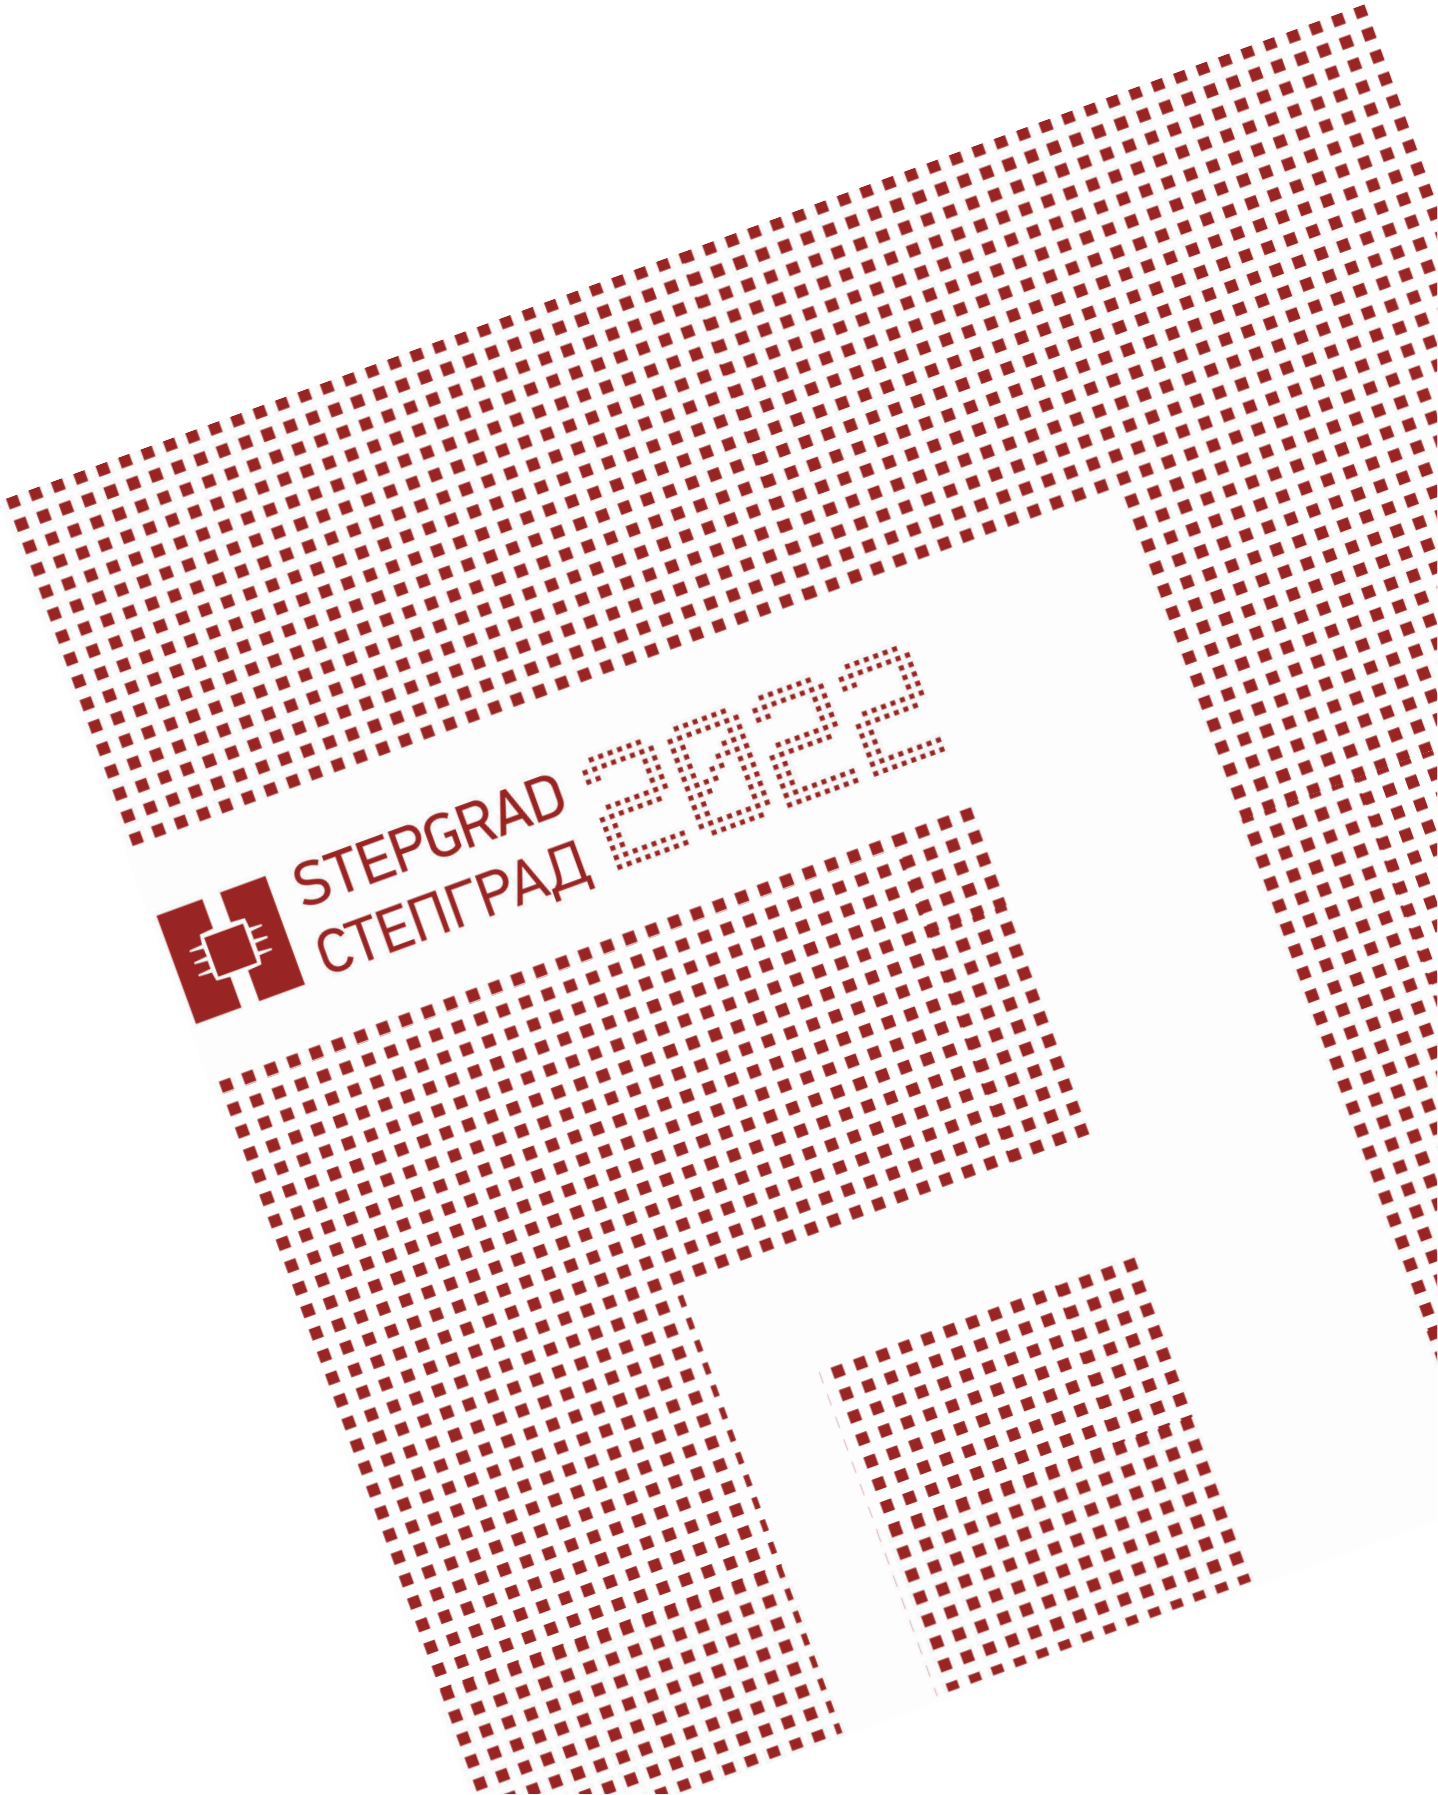
STEPGRAD
СТЕПГРАД
2022

## FOREWORD

It is our great pleasure to write this Foreword to the Proceedings of the International Conference on Contemporary Theory and Practice in Construction, XV - STEPGRAD. The Conference was held on June 16 and 17 at the Lanaco Technology Center in Banja Luka. As in previous years, the Conference STEPGRAD XV continues a tradition of bringing together researchers, academics, and professionals from all over the world, experts in Civil Engineering, Architecture, Geodesy, and related fields, so this year it brought participants from fifteen different countries. The Conference enables the interaction of research students, young academics and engineers with the more experienced academic and professional community to present and discuss current accomplishments. Their contributions make these Proceedings outstanding. The published papers provide the most recent scientific and professional knowledge in the fields of Computational mechanics, Structural engineering, Building materials, Road planning, Energy efficiency, Urban planning, Architecture, History of architecture, Surveying, Education of engineers, etc.

Almost eighty manuscripts were submitted, while 70 of them were accepted and categorized. Each contributed paper was refereed by the two reviewers, members of the Scientific Committee. The papers were refereed based on their interest, relevance, innovation, and application to the broad field of Construction. Invited lecturers this year were associate professor Gordana Kaplan, PhD, from the Technical University of Eskisehir in Turkey, associate professor Daniel Lordik, PhD, from the Technical University of Dresden, associate professor Ana Nikezić, PhD, from the University of Belgrade and Filip Niketić, PhD, from the project company Nicolas Fehlmann Ingénieurs Conseils SA in Switzerland.

These Proceedings will furnish the scientists and professionals with an excellent reference book. We are certain it will give an impetus for further studies in all subject areas.

We thank all the authors and reviewers for their valuable contributions. Special thanks go to our sponsors and the members of the Organizational Committee and Working team.

Snježana Maksimović
Sandra Kosić-Jeremić
Editors

## ПРЕДГОВОР

Изузетно нам је задовољство написати овај Предговор за Зборник радова са међународне конференције Савремена теорија и пракса у градитељству XV – СТЕПГРАД. Конференција је одржана 16. и 17. јуна у Технолошком центру компаније Ланако у Бањој Луци. Као и претходних година, конференција СТЕПГРАД XV наставља традицију повезивања истраживача, наставника и стручњака из цијелог свијета, експерата грађевинарства, архитектуре, геодезије и сродних области, па је ове године окупила учеснике из петнаест различитих земаља. Конференција је омогућила интеракцију студената, младих инжењера и научника са искуснијим члановима академске и стручне заједнице у циљу дискусије о савременим тенденцијама у градитељству. Њихов допринос је учинио овај Зборник изузетним. Објављени радови пружају увид у актуелно научно и стручно знање из рачунске механике, инжењерских конструкција, грађевинских материјала, саобраћајница, енергетске ефикасности, урбанизма, архитектуре, историје архитектуре, геодезије, образовања инжењера, итд.

Од скоро осамдесет достављених рукописа, 70 је прихваћено и категорисано. Сваки рад је био прегледан од стране два рецензента, члана Научног одбора. Критеријуми за одабир радова су били њихова актуелност, значај и допринос широкој области градитељства. Позивни предавачи ове године били су проф. др Гордана Каплан са Техничког универзитета Ескишехир у Турској, проф. др Даниел Лордик са Техничког универзитета у Дрездену, проф. др Ана Никезић са Универзитета у Београду и др Филип Никетић из пројектне компаније Nicolas Fehlmann Ingénieurs Conseils SA у Швајцарској.

Овај Зборник радова ће послужити као корисна референца стручњацима и истраживачима те смо сигурни да ће пружити подстицај за даљња истраживања у предметним областима.

Захваљујемо свим ауторима и рецензентима на њиховом изузетном доприносу. Посебну захвалност упућујемо нашим спонзорима те свим члановима Организационог одбора и Радног тима.

Сњежана Максимовић
Сандра Косић-Јеремић
уредници

**GOLDEN SPONSOR** ЗЛАТНИ СПОНЗОР

I.I.C. INTEGRAL INŽENJERING a.d.

**SILVER SPONSORS** СРЕБРНИ СПОНЗОРИ

ORFEJ

BH Aluminium

GRADIP

LEO-GRES

**SPONSORS** СПОНЗОРИ

INKOPROM BANJA LUKA

ZAVOD ZA VODOPRIVREDU d.o.o.
Miloša Obilića 51, 76300 Bijeljina, RS, BiH

GRAĐENJE D.O.O.

BINIS beton

**ORGANIZER**

University of Banja Luka
Faculty of Architecture, Civil Engineering and Geodesy

ОРГАНИЗАТОР

Универзитет у Бањој Луци
Архитектонско-грађевинско-геодетски факултет

**CO-ORGANISERS**

СУОРГАНИЗАТОРИ

Faculty of Architecture, University of Belgrade

Архитектонски факултет, Универзитет у Београду

IRMA – Institute for Research in Materials and Applications, Slovenia

ИРМА – Институт за истраживање материјала и примјене, Словенија

Faculty of Civil Engineering, University of Belgrade

Грађевински факултет, Универзитет у Београду

Faculty of Civil Engineering, University of Montenegro

Грађевински факултет, Универзитет Црне Горе

Ss. Cyril and Metodius University in Skopje

Св. Ћирило и Методије, Универзитет у Скопљу

University North, Koprivnica

Свеучилиште Сјевер у Вараждину

Faculty of Civil Engineering and Architecture, University of Nis

Грађевинско архитектонски факултет, Универзитет у Нишу

Faculty of Architecture, University of Montenegro

Архитектонски факултет, Универзитет Црне Горе

Lanaco – Technology center, Banja Luka

Ланако – технолошки центар, Бања Лука

Hotel Talija, Banja Luka

Хотел Талија, Бања Лука

**Conference director**
Assoc. Prof. Snježana Maksimović, PhD

**Deputy Conference director**
Assoc. Prof. Sandra Kosić-Jeremić, PhD

**Директор Конференције**
проф. др Сњежана Максимовић

**Замјеник директора Конференције**
проф. др Сандра Косић-Јеремић

ORGANISING COMMITTEE

Maja Milić-Aleksić, Faculty of Architecture, Civil Engineering and Geodesy, University of Banja Luka, president
Verica Krstić, Faculty of Architecture, University of Belgrade
Jakob Šušteršič, IRMA institute Ljubljana
Slavica Stamatović Vučković, Faculty of Architecture, University of Montenegro
Marina Rakočević, Faculty of Civil Engineering, University of Montenegro
Miroslav Marjanović, Faculty of Civil Engineering, University of Belgrade
Zlatko Srbinoski, Faculty of Civil Engineering, The Ss. Cyril and Methodius University in Skopje
Danko Markovinović, University North, Koprivnica
Branislava Stoiljković, Faculty of Civil Engineering, University of Nis
Anka Starčev-Ćurčin, Faculty of Civil Faculty of Technical Sciences, University of Novi Sad
Vesna Bulatović, Faculty of Technical Sciences, University of Novi Sad

ОРГАНИЗАЦИОНИ ОДБОР

Маја Милић-Алексић, Архитектонско-грађевинско-геодетски факултет, Универзитет у Бањој Луци, предсједник
Верица Крстић, Архитектонски факултет, Универзитет у Београду
Јакоб Шуштершич, ИРМА институт Љубљана
Славица Стаматовић Вучковић, Архитектонски факултет, Универзитет Црне Горе
Марина Ракочевић, Грађевински факултет, Универзитет Црне Горе
Мирослав Марјановић, Грађевински факултет, Универзитет у Београду
Златко Србиноски, Грађевински факултет, Универзитет Св Кирила и Методија у Скопљу
Данко Марковиновић, Свеучилиште Сјевер у Вараждину
Бранислава Стоиљковић, Грађевински факултет, Универзитет у Нишу
Анка Старчев-Ћурчин, Факултет техничких наука, Универзитет у Новом Саду
Весна Булатовић, Факултет техничких наука, Универзитет у Новом Саду

SCIENTIFIC COMMITTEE

Prof. dr Biljana Antunović, PhD, University of Banja Luka, chair
Igor Emri, University of Ljubljana
Brankica Milojević, University of Banja Luka
Vladan Đokić, University of Belgrade
Branko Božić, University of Belgrade
Željko Bačić, University of Zagreb
Biljana Šćepanović, University of Montenegro
Aleksandra Krstić-Furundžić, University of Belgrade
Miro Govedarica, University of Novi Sad
Dušan Jovanović, University of Novi Sad
Nađa Kurtović-Folić, University of Novi Sad
Igor Jokanović, University of Novi Sad
Aleksandra Đukić, University of Belgrade
Goran Ćirović, University of Novi Sad
Dragan Lukić, University of Novi Sad
Dragan Milašinović, University of Novi Sad
Aleksandar Borković, University of Banja Luka
Valentina Golubović-Bugarski, University of Banja Luka
Čedomir Zeljković, University of Banja Luka
Sandra Kosić-Jeremić, University of Banja Luka
Malina Čvoro, University of Banja Luka
Maja Ilić, University of Banja Luka
Nevena Novaković, University of Banja Luka
Borislava Blagojević, University of Nis
Snježana Maksimović, University of Banja Luka
Maja Roso Popovac, University Džemal Bijedić of Mostar
Dragan Nikolić, School of Applied Studies for Civil Engineering and Geodesy, Belgrade
Natalija Bede, University of Rijeka
Aleksandar V. Radević, University of Belgrade
Boško D. Stevanović, University of Belgrade
Saja Kosanović, University of Pristina, Kosovska Mitrovica
Alenka Fikfak, University of Ljubljana
Lucija Ažman Momirski, University of Ljubljana
Mileva S. Samardžić-Petrović, University of Belgrade
Milena Dinić Branković, University of Nis
Ivan Mlinar, University of Zagreb

НАУЧНИ ОДБОР

Проф. др Биљана Антуновић, Универзитет у Бањој Луци, предсједник
Игор Емри, Универзитет у Љубљани
Бранкица Милојевић, Универзитет у Бањој Луци
Владан Ђокић, Универзитет у Београду
Бранко Божић, Универзитет у Београду
Жељко Бачић, Свеучилиште у Загребу
Биљана Шћепановић, Универзитет Црне Горе
Александра Крстић-Фурунџић, Универзитет у Београду
Миро Говедарица, Универзитет у Новом Саду
Душан Јовановић, Универзитет у Новом Саду
Нађа Куртовић-Фолић, Универзитет у Новом Саду
Игор Јокановић, Универзитет у Новом Саду
Александра Ђукић, Универзитет у Београду
Горан Ћировић, Универзитет у Новом Саду
Драган Лукић, Универзитет у Новом Саду
Драган Милашиновић, Универзитет у Новом Саду
Александар Борковић, Универзитет у Бањој Луци
Валентина Голубовић-Бугарски, Универзитет у Бањој Луци
Чедомир Зељковић, Универзитет у Бањој Луци
Сандра Косић-Јеремић, Универзитет у Бањој Луци
Малина Чворо, Универзитет у Бањој Луци
Маја Илић, Универзитет у Бањој Луци
Невена Новаковић, Универзитет у Бањој Луци
Борислава Благојевић, Универзитет у Нишу
Сњежана Максимовић, Универзитет у Бањој Луци
Маја Росо Поповац, Универзитет Џемал Биједић
Драган Николић, Висока грађевинско-геодетска школа Београд
Наталија Беде, Свеучилиште у Ријеци
Александар В. Радевић, Универзитет у Београду
Бошко Д. Стевановић, Универзитет у Београду
Саја Косановић, Универзитет у Приштини са привременим сједиштем у Косовској Митровици
Аленка Фикфак, Универзитет у Љубљани
Луција Ажман Момирски, Универзитет у Љубљани
Милева С. Самарџић-Петровић, Универзитет у Београду
Милена Динић Бранковић, Универзитет у Нишу

Zrinka Barišić Marenić, University of Zagreb
Lara Slivnik, University of Ljubljana
Juan Luis Rivas Navarro, University of Granada
Jakob Šušteršič, Institute for Research in Materials and Applications, Slovenia
Mila Pucar, Institute of Architecture and Urban & Spatial Planning of Serbia
Petar Gvero, University of Banja Luka
Darija Gajić, University of Banja Luka
Shimaa M. Ahmed, Suez Canal University
Marija T. Nefovska-Danilović, University of Belgrade
Ana Radivojević, University of Belgrade
Aleksandar Savić, University of Belgrade
Miroslav Malinović, University of Banja Luka
Mirjana Malešev, University of Novi Sad
Budimir Sudimac, University of Belgrade
Vlastimir Radonjanin, University of Novi Sad
Vesna Poslončec-Petrić, University of Zagreb
Gordana Kaplan, Eskisehir Technical University
Bojana Grujić, University of Banja Luka
Sanja Tucikešić, University of Banja Luka
Gordana Jakovljević, University of Banja Luka
Ljiljana Teofanov, University of Novi Sad
Dragan Blagojević, University of Belgrade
Radovan Đurović, University of Montenegro
Medžida Mulić, University of Sarajevo
Vlado Cetl, Univesity North, Croatia
José Lázaro Amaro-Mellado, University of Seville
Alojz Kopačik, Slovak University of Technology in Bratislava
Oleg Odalović, University of Belgrade
Dragan Pamučar, University of Defence in Belgrade
Žana Topalović, University of Banja Luka
Siniša Vučenović, University of Banja Luka
Sanja Atanasova, Ss. Cyril and Methodius University in Skopje
Diana Stoeva, Acoustics Research Institute, Austrian Academy of Sciences
Vesna Stojaković, University of Novi Sad
Ljubiša Preradović, University of Banja Luka

Иван Млинар, Свеучилиште у Загребу
Зринка Баришић Маренић, Свеучилиште у Загребу
Лара Сливник, Универзитет у Љубљани
Хуан Луис Ривас Наваро, Универзитет у Гранади
Јакоб Шуштершич, Институт за испитивање материјала и примјену, Словенија
Мила Пуцар, Институт за архитектуру и урбанизам, Србија
Петар Гверо, Универзитет у Бањој Луци
Дарија Гајић, Универзитет у Бањој Луци
Шима Махмуд, Универзитет Суецког Канала
Марија Т. Нефовска-Даниловић, Универзитет у Београду
Ана Радивојевић, Универзитет у Београду
Александар Савић, Универзитет у Београду
Мирослав Малиновић, Универзитет у Бањој Луци
Мирјана Малешев, Универзитет у Новом Саду
Будимир Судимац, Универзитет у Београду
Властимир Радоњанин, Универзитет у Новом Саду
Весна Послончец-Петрић, Свеучилиште у Загребу
Гордана Каплан, Технички Универзитет Екскисехир
Бојана Грујић, Универзитет у Бањој Луци
Сања Туцикешић, Универзитет у Бањој Луци
Гордана Јаковљевић, Универзитет у Бањој Луци
Љиљана Теофанов, Универзитет у Новом Саду
Драган Благојевић, Универзитет у Београду
Радован Ђуровић, Универзитет Црне Горе
Меџида Мулић, Универзитет у Сарајеву
Владо Цетл, Свеучилиште Сјевер у Вараждину
Хосе Лазаро Амаро Меладо, Универзитет у Севиљи
Алојз Копачик, Технолошки универзитет Братислава
Олег Одаловић, Универзитет у Београду
Драган Памучар, Војна академија Београд
Жана Топаловић, Универзитет у Бањој Луци
Синиша Вученовић, Универзитет у Бањој Луци
Сања Атанасова, Универзитет "Св. Ћирило и Методије"
Диана Стоева, Технички Универзитет у Бечу
Весна Стојаковић, Универзитет у Новом Саду
Љубиша Прерадовић, Универзитет у Бањој Луци

Gordana Broćeta, University of Banja Luka
Nevenka Antović, University of Montenegro
Branko Milovanović, University of Belgrade
David Polanec, Institute for Research in Materials and Applications, Slovenia
Zlatko Zafirovski, Ss. Cyril and Methodius University in Skopje
Marijana Lazarevska, Ss. Cyril and Methodius University in Skopje
Miroslav Marjanović, University of Belgrade
Tina Dašić, University of Belgrade
Srđa Aleksić, Faculty of Civil Engineering Montenegro
Mirjana Laban, Faculty of Technical Sciences, Novi Sad
Maja Dragišić, Faculty of Architecture, Belgrade
Marko Nikolić, Faculty of Architecture, Belgrade
Danko Markovinović, University of North Varaždin
Svetlana Perović, Faculty of Architecture Montenegro
Vladimir Bojković, Faculty of Architecture Montenegro
Marina Rakočević, Faculty of Civil Engineering Montenegro
Meri Cvetkovska, Ss. Cyril and Methodius University in Skopje
Dragica Jevtić, University of Belgrade
Ljiljana Milić-Marković, University of Banja Luka
Miodrag Regodić, University of Banja Luka
Slaviša Trajković, Faculty of Civil Engineering and Architecture, Niš
Aleksandar Keković, Faculty of Civil Engineering and Architecture, Niš
Miomir Vasov, Faculty of Civil Engineering and Architecture, Niš
Igor Peško, University of Novi Sad, Faculty of Technical Sciences
Slobodan Kolaković, University of Novi Sad, Faculty of Technical Sciences
Jelena Stojanov, University of Novi Sad, Technical faculty “Mihajlo Pupin” Zrenjanin
Ana Nikezić, University of Belgrade, Faculty of Architecture
Zoran Ćurguz, University of East Sarajevo
Anđelko Cumbo, University of Banja Luka

Гордана Броћета, Универзитет у Бањој Луци
Невенка Антовић, Универзитет Црне Горе
Бранко Миловановић, Универзитет у Београду
Давид Поланец, Институт за испитивање материјала и примјену, Словенија
Златко Зафировски, Грађевински факултет Скопље
Маријана Лазаревска, Грађевински факултет Скопље
Мирослав Марјановић, Универзитет у Београду
Тина Дашић, Универзитет у Београду
Срђа Алексић, Грађевински факултет Подгорица
Мирјана Лабан, Факултет техничких наука, Нови Сад
Маја Драгишић, Архитектонски факултет Београд
Марко Николић, Архитектонски факултет Београд
Данко Марковиновић, Свеучилиште Сјевер Вараждин
Светлана Перовић, Архитектонски факултет Подгорица
Владимир Бојковић, Архитектонски факултет Подгорица
Марина Ракочевић, Грађевински факултет Подгорица
Мери Цветковска, Универзитет ”Св. Ћирило и Методије”, Скопље
Драгица Јевтић, Универзитет у Београду
Љиљана Милић-Марковић, Универзитет у Бањој Луци
Миодраг Регодић, Универзитет у Бањој Луци
Славиша Трајковић, Грађевинско-архитектонски факултет Ниш
Александар Кековић, Грађевинско-архитектонски факултет Ниш
Миомир Васов, Грађевинско-архитектонски факултет Ниш
Игор Пешко, Факултет техничких наука, Универзитет у Новом Саду
Слободан Колаковић, Факултет техничких наука, Универзитет у Новом Саду
Јелена Стојанов, Технички факултет “Михајло Пупин” Зрењанин, Универзитет у Новом Саду
Ана Никезић, Архитектонски факултет, Универзитет у Београду
Зоран Ћургуз, Универзитет у Источном Сарајеву
Анђелко Цумбо, Универзитет у Бањој Луци

УРЕДНИЦИ
проф. др Сњежана Максимовић
проф.др Сандра Косић-Јеремић

УРЕЂИВАЧКИ ОДБОР
доц. др Маја Илић
доц. др Бојана Грујић
доц. др Сања Туцикешић

Огњен Мијатовић, веб администратор
Ђорђе Стојисављевић, веб администратор
Драгана Зељић, технички администратор
Дајана Папаз, технички уредник
Драгана Скоруп, графички уредник
Јелена Пажин, лектор

ИЗВРШНИ ОРГАНИЗАЦИОНИ ОДБОР
доц. др Гордана Броћета
проф. др Малина Чворо
проф. др Дарија Гајић

EDITORS
Assoc. Prof. Snježana Maksimović, PhD
Assoc. Prof. Sandra Kosić-Jeremić, PhD

EDITORIAL COMMITTEE
Assist. Prof. Maja Ilić, PhD
Assist. Prof. Bojana Grujić, PhD
Assist. Prof. Sanja Tucikešić, PhD

Ognjen Mijatović, web administrator
Đorđe Stojisavljević, web administrator
Dragana Zeljić, technical administrator
Dajana Papaz, technical editor
Dragana Skorup, graphic editor
Jelena Pažin, proofreader

EXECUTIVE ORGANIZATIONAL COMMITTEE
Assist. Prof. Gordana Broćeta, PhD
Assoc. Prof. Malina Čvoro, PhD
Assoc. Prof. Darija Gajić, PhD

CONTENT САДРЖАЈ


001-010 ON THE SELECTION OF A SUITABLE CONCRETE
*Filip Niketić*

011-020 CONSTRUCTION OF SKEW RULED SURFACES BY MANIPULATING CONTROL LINES
*Daniel Lordick*

021-027 EVALUATING MACHINE LEARNING MODELS FOR SOIL SALINITY ESTIMATION USING SATELLITE IMAGERY
*Uğur Avdan, Gordana Kaplan, Dilek Matci, Firat Erden, Zehra Yigit Avdan, Ece Mizik*

028-044 RESISTANCE TO CRACK PROPAGATION OF HIGH-PERFORMANCE CONCRETE
*Jakob Šušteršič, Rok Ercegovič, David Polanec*

045-052 THE INFLUENCE OF CONCRETE VISCOUS DEFORMATIONS DURING BEHAVIOR CALCULATION OF CABLE-STAYED BRIDGES
*Anđelko Cumbo, Gordana Broćeta, Marina Latinović Krndija, Mladen Sljepčević, Žarko Lazić*

053-062 THE EFFECT OF THERMAL TREATMENT ON MECHANICAL AND DEFORMATION PROPERTIES OF STEEL REINFORCEMENT
*Marija Mirković, Aleksandar Radević, Dimitrije Zakić, Aleksandar Savić, Marina Askrabić, Dragica Jevtić*

063-072 EXPERIMENTAL INVESTIGATION OF SCC WITH RECYCLED RUBBER AND RECYCLED CONCRETE AGGREGATE
*Marko Popović, Aleksandar Savić, Gordana Broćeta, Branko Borozan, Mihailo Štavljanin*

073-082 MULTI-CRITERIA ANALYSIS OF COMPROMISE ROAD ALIGNMENT SOLUTION FOR ROUTE 2A - SECTION KRUPA TO BOČAC
*Draženko Glavić, Marina Milenković, Dragan Topić*

083-091 PRELIMINARY QUANTITY ESTIMATION IN CONSTRUCTION USING MACHINE LEARNING METHODS
*Nevena Simić, Predrag Petronijević, Aleksandar Devedžić, Marija Ivanović*

092-103 MODEL OF POROUS MATERIALS BY RHEOLOGICAL-DYNAMICAL ANALOGY USING THE PRINCIPLES OF MASS AND ENERGY CONSERVATION
*Dragan Milašinović, Danica Goleš, Andrea Rožnjik, Nataša Mrđa Bošnjak*

104-111 ISOGEOMETRIC ANALYSIS OF A SPATIALLY CURVED BERNOULLI-EULER BEAM SUBJECTED TO MOVING LOAD
*Miloš Jočković, Marija Nefovska-Danilović, Aleksandar Borković*

112-125 FREE VIBRATION ANALYSIS OF SINGLY CURVED CLAMPED SHELLS USING THE ISOGEOMETRIC FINITE STRIP METHOD
*Aleksandar Borković, Dijana Majstorović, Snježana Milovanović, Duy Vo*

126-141 SETTING THE REAL-TIME FLOOD FORECASTING MODELS IN UNGAUGED BASINS
*Žana Topalović, Nikola Rosić, Job Udo*

142-152 COMPARATIVE ANALYSIS OF AN UNGAUGED BASIN MODELLING RESULTS BY THREE CONCEPTUAL HYDROLOGICAL MODELS
*Borislava Blagojević, Žana Topalović, Petar Praštalo*

153-159 ANALYSIS AND EVALUATION OF THE THERMOPHYSICAL PROPERTIES OF VENTILATED FACADE TYPOLOGIES
*Georgios Chantzis, Maria Symeonidou, Panagiota Antoniadou, Effrosyni Giama, Sofia-Natalia Boemi, Stella Chadiarakou*

160-169 ENERGY-EFFICIENT REFURBISHMENT OF MUNICIPAL PUBLIC BUILDINGS IN BELGRADE, SERBIA
*Nikola Miletić, Dušan Ignjatović, Bojana Zevković, Nataša Ćuković Ignjatović*

170-180 ENERGY AND ECONOMIC ANALYSIS OF THE RENOVATION OF THE KINDERGARTEN IN BANJA LUKA ACCORDING TO THE CURRENT RULEBOOK AND NZEB
*Darija Gajić, Saša Zečević, Milovan Kotur, Aleksandar Janković*

181-190 IMPACT OF DESCRIPTIVE GEOMETRY ON THE IMPROVEMENT OF SPATIAL ABILITIES OF ARCHITECTURE STUDENTS
*Dajana Papaz, Sandra Kosić-Jeremić, Maja Ilić*

191-204 ANALYSIS AND PREDICTION OF SPATIOTEMPORAL CHANGES OF URBAN AREAS USING NEURAL NETWORKS
*Milan Gavrilović, Igor Ruskovski, Dubravka Sladić, Aleksandra Radulović, Miro Govedarica, Dušan Jovanović*

205-218 IMPROVEMENT OF THE URBAN GREEN MATRIX THROUGH URBAN REGULATION AND ARRANGEMENT OF UNDEVELOPED SPACES - CASE STUDY OF LAUSH SETTLEMENT IN BANJALUKA
*Tanja Trkulja, Ljiljana Došenović, Nataša Rodić*

219-233 LINEAR LANDSCAPE. THE IDEA OF ACTIVATION THE OLD ROAD BANJA LUKA - ČELINAC AS NARRATIVE ITINERARY
*Malina Čvoro, Juan Luis Rivas Navarro, Igor Kuvač*

234-245 SHRINKING RURAL AREAS OF REPUBLIC OF SRPSKA
*Tijana Vujičić*

246-255 COLLECTIVE HOUSING FORM IN CONTEXT OF DISPERSED CITY: BANJA LUKA CASE STUDY
*Anita Milaković, Nevena Novaković*

256-266 NEIDHARDT'S VERNACULAR-MODERNIST GLOSSARY OF BOSNIA AND HERZEGOVINA'S ARCHITECTURE AND URBANISM
*Dijana Simonović*

267-273 POSSIBILITY OF USING SENTINEL RADAR SATELLITE IMAGES
*Miroslav Vujasinović, Dragana Skorup*

274-282 IPHONE 13 PRO VS PROFESSIONAL TLS FOR 3D INDOOR MAPPING
*Gordana Jakovljević, Miro Govedarica, Flor Alvarez Taboada*

283-293 COMPARISON OF IRI-2016 AND NEQUICK MODELS OF THE IONOSPHERE OVER THE BALKAN PENINSULA DURING THE YEAR 2019
*Miljana Todorović Drakul, Sanja Grekulović, Oleg Odalović, Dušan Petković*

294-304 MOBILE LASER SCANNING FOR DETAILED DIGITAL TOPOGRAPHIC MAPPING
*Slavica Ilijević, Stefan Miljković, Željko Cvijetinović, Mileva Samardžić-Petrović*

305-319 DESIGNING OF CONTINUOUS DAM MONITORING USING GLOBAL NAVIGATION SATELLITE SYSTEMS
*Slavko Vasiljević, Branko Milovanović*

320-325 GEOIDS AS TWO-DIMENSIONAL HYPERSURFACES
*Mirjana Milijević, Asahi Tsuchida*

326-333 GENDER DIFFERENTIATION OR EQUALITY IN TRANSPORT PROJECTS: CASE STUDY ROAD SECTOR MODERNIZATION IN THE FEDERATION OF BOSNIA AND HERZEGOVINA
*Igor Jokanović, Selma Ljubijankić*

334-340 GENDER DIFFERENCES IN THE ACHIVEMENTS OF CIVIL ENGINEERING STUDENTS
*Ljubiša Preradović, Sandra Kosić-Jeremić, Snježana Maksimović, Miroslav Malinović, Đorđe Stojisavljević*

341-351 EDUCATION OF ARCHITECTURAL ENGINEERS IN SERBIA FOR THE SUSTAINABLE DEVELOPMENT MODEL
*Marija Mihajlović, Ljiljana Stošić Mihajlović*

352-360 COMPATIBILITY OF EU AND SERBIAN ENERGY POLICIES WITH SPECIAL REFERENCE TO BUILDINGS
*Ljiljana Stošić Mihajlović, Marija Mihajlović*

361-370 ENERGY EFFICIENCY IMPROVEMENTS OF THE BUILDING STOCK: REPUBLIC OF SERBIA LEGISLATION COMPLIANCE TO THE EUROPEAN UNION
*Jelena Pavlović, Ana Šabanović, Nataša Ćuković Ignjatović*

371-379 RADON SOURCES AND ACTION LEVELS
*Jelena Rašović, Biljana Antunović*

380-392 ENERGY RENOVATION OF RESIDENTIAL BUILDING ENVELOPE USING ORGANIC MATERIALS FOR THE LEVEL OF COST-OPTIMAL IMPROVEMENT/ UPGRADE IN BOSNIA-HERZEGOVINA AND SERBIA
*Budimir Sudimac, Darija Gaijić, Slobodan Peulić*

393-399 AN EXAMINATION OF THE IMPACT OF THE SPATIAL LAYOUT OF MARKET STALLS ON THE QUALITY OF THEIR VISIBILITY USING ISOVIST FIELD: A COMPARATIVE ANALYSIS
*Tanja Mitrović, Vesna Stojaković, Milica Vračarić*

400-408 SPATIAL-FUNCTIONAL DEVELOPMENT OF SALON APARTMENT IN SERBIA
*Vladana Petrović, Nataša Petković Grozdanović, Hristina Krstić, Branislava Stoiljković, Milica Živković*

409-418 SPATIAL ARANGMENT OF MULTIFAMILY SOCIAL HOUSING – KEY CRITERIA RELEVANT FOR THE QUALITY OF HOUSING
*Nataša Petković Grozdanović, Branislava Stoiljković, Slaviša Kondić, Katarina Medar*

419-434 SMALL URBAN STREAMS IN ENHANCING CITY RESILIENCE – THEORETICAL PERSPECTIVE AND THE POSSIBILITIES OF USE IN THE CITY OF NIŠ, SERBIA
*Milena Dinić Branković, Jelena Đekić, Milica Igić, Milica Marković*

435-447 APLICATION OF THE PRINCIPLES OF INTEGRATED PLANNING IN URBAN PLAN OF BANJALUKA 2020-2040 WITH FOCUS ON SUSTAINABLE USE OF NATURAL RESOURCES
*Brankica Milojević*

448-456 ARCHITECTURE AND TECHNOLOGIES AT THE TURN OF THE CENTURY: Understanding and translation of historical material
*Saša Čvoro, Malina Čvoro, Una Okilj*

457-465 MAN AND SPACE OF EXCHANGE - STRATEGIES AND TACTICS FOR DESIGNING A MARKETPLACE AS A PLACE FOR EVERYDAY ACTIVITIES
*Diana Stupar, Jelena Stanković, Ivan Živanović*

466-475 CCULTURE OF MEMORY AND HERITAGE AS A STRONG CONNECTION – A CASE OF MONASTERY OF THE HOLY ARCHANGELS IN PRIZREN
*Jasna Guzijan, Siniša Cvijić*

476-486 USER NEEDS ASSESSMENT FOR THE ESTABLISHMENT OF SPATIAL DATA INFRASTRUCTURE OF CELESTIAL BODIES
*Zvonimir Nevistić, Željko Bačić*

487-497 INFLUENCE OF MATERIAL SURFACE ROUGHNESS ON BACKSCATTERING IN LASER SCANNING
*Anastasija Martinenko, Ljiljana Brajović, Miodrag Malović*

498-510 MONITORING OF SECURITY OF AGRICULTURAL CROPS WITH MINERAL MATERIALS BY REMOTE DETECTION METHOD
*Mladen Amović, Ivana Janković*

511-520 3D LASER SCANNING FOR RECONSTRUCTION AND RENOVATION OF BUILDINGS
*Danko Markovinović, Dorotea Lovrenčić, Sanja Šamanović, Vlado Cetl*

521-529 ASSESSMENT OF THE POSITIONAL ACCURACY OF THE TOPOGRAPHIC MAP 1:50.000 MADE BY MGI
*Stevan Radojčić*

530-539 USING OF LOW COST MOISTURE SENSORS IN HYDROTECHNICS TEACHING
*Petar Praštalo, Ljiljana Brajović, Dušan Prodanović*

540-551 DYNAMIC AMPLIFICATION FACTOR OF ROAD BRIDGES – ANALYTICAL AND EXPERIMENTAL FINDINGS
*Marina Latinović Krndija, Dejana Dujaković, Marko Popović, Gordana Broćeta, Anđelko Cumbo*

552-558 DETERMINATION OF VENTILATION HEAT LOSSES THROUGH BUILDING ENVELOPE – A CASE STUDY
*Snežana Ilić, Mirjana Malešev, Milica Mirković Marjanović, Aleksandar Kijanović*

559-567 THE HEAT BALANCE FOR EXTERNAL COMPOSITE WALLS
*Siniša Vučenović, Nataša Šetrajčić, Nikola Vojnović, Jovan Šetrajčić, Snježana Dupljanin*

568-579 THE INFLUENCE OF A REGULATED CITY COAST ON THE QUALITY OF LIFE IN THE CITY OF BRČKO
*Slobodan Bulatović*

580-591 HOUSING NATURE, REPRESENTING »NATURE«: ARCHITECTURE OF CONSERVATORIES, GREENHOUSES AND THEIR TRANS-PROGRAMMATIC SCIONS
*Ognjen Šukalo, Maja Milić Aleksić, Slobodan Peulić*

592-599 ANALYSIS OF DYNAMIC LOAD OF SIMPLE BEAMS USING GEODETIC AND GEOTECHNICAL SENSORS IN LABORATORY CONDITIONS
*Milka Šarkanović Bugarinović, Aleksandar Ristić, Željko Bugarinović, Milan Vrtunski, Dušan Jovanović*

600-607 CONTROL OF SUBSTRUCTURE CONSTRUCTION OF RAILWAYS IN THE REPUBLIC OF SERBIA
*Dragan Lukić, Dragoslav Rakić, Irena Bašarić Ikodinović*

608-612 COMPARATIVE ANALYSIS OF EXCAVATION AND TUNNEL SOLUTIONS FOR THE ROAD DRENOVO - RAEC
*Vasko Gacevski, Riste Ristov, Ivona Nedevska, Zlatko Zafirovski, Slobodan Ognjenović*

613-624 CRANE GIRDER DESIGN ACCORDING TO EUROCODE – NUMERICAL EXAMPLE OF A CRANE GIRDER IN A HYDROPOWER PLANT
*Radovan Vukomanović, Slobodan Popadić, Snježana Milovanović*

625-634 USING AND MODELING GROUND PENETRATING RADAR ON DENSELY REINFORCED SLABS
*Dragan Nikolić, Dragan Bojović, Goran Ćirović*

635-642 ANALYSIS AND EXPERIMENTAL TESTING OF PHYSICAL AND MECHANICAL PROPERTIES OF FLOORING EPOXY
*Milan Prokopić , Aleksandar Savić, Stefan Marjanović, Predrag Petronijević*

643-652 THE AMBIVALENCE OF SPACE IN HOUSING ARCHITECTURE AS A RESULT OF LAYERED ARCHITECTONIC STRUCTURE
*Hristina Krstić, Vladana Petrović, Milica Živković, Slaviša Kondić, Katarina Medar*

653-658 AESTHETIC CONTRASTS OF CONTEMPORARY URBAN ARCHITECTURE: RARE HIGH ACHIEVEMENTS AND PREVAILING WANDERING
*Aleksandar Videnović, Miloš Arandelović*

659-667 ANALYSIS OF REVITALIZATION AND CONVERSION OF CULTURAL AND HISTORICAL SITES ON THE EXAMPLE OF RENZO PIANO BUILDING WORKSHOP-PATHE FOUNDATION
*Jovana Vukanić*

668-679 GEOMATIC DATA FOR HISTORIC BUILDINGS. THE CASE STUDY OF THE CATHOLIC CHURCH OF ST. LUKE IN ATHENS, GREECE
*Charikleia Pagouni, Nenad Nikolić, Thanos Iliodromitis, Vassilis Pagounis, Saja Kosanović, Maria Tsakiri*

680-686 3D MODELS BASED ON UAV IMAGES AND GPS TECHNOLOGY IN THE FIELDS OF ARCHITECTURE, CIVIL ENGINEERING, SPATIAL PLANNING AND ENERGETICS
*Stefan Jovanović, Sanja Tucikešić*

687-697 PROCEDURE FOR PREPARATION OF TECHNICAL DOCUMENTATION FOR REGISTRATION OF CONDOMINIUM OWNERSHIP
*Vinko Šutalo, Dragan Macanović, Dragana Skorup*

698-708 ГЕОДЕТСКИ РАДОВИ НА ИЗГРАДЊИ ТУНЕЛА МРКЕ У КОНТЕКСТУ ТЕХНОЛОГИЈЕ ИЗВОЂЕЊА РАДОВА И ГЕОМОРФОЛОШКИХ УСЛОВА
*Radovan Đurović, Ivan Mrdak, Gojko Nikolić, Zoran Sušić, Marko Marković*

709-715 ГЕОДЕТСКА КОНТРОЛА ГЕОМЕТРИЈЕ ИНЖЕЊЕРСКОГ ОБЈЕКТА У ТОКУ ИЗГРАДЊЕ – СТУДИЈА СЛУЧАЈА СТАМБЕНО-ПОСЛОВНИ ОБЈЕКАТ У СРПЦУ
*Vladan Janković, Slavko Vasiljević, Branko Božić*

26
Research paper I Оригинални научни рад
DOI 10.7251/STP2215274J
ISSN 2566-4484

Gordana Jakovljević, University of Banja Luka, gordana.jakovljevic@aggf.unibl.org
Miro Govedarica, University of Novi Sad, miro@uns.ac.rs
Flor Alvarez Taboada, Universidad de León, flor.alvarez@unileon.es

# IPHONE 13 PRO VS PROFESSIONAL TLS FOR 3D INDOOR MAPPING

***Abstract***

In recent years, fast and simple acquisition of geospatial data, fast processing, and distribution is a trend that characterizes geoinformation technologies. The primacy of the acquisition is based on image processing technology and laser scanning. This paper attempts to answer how acceptable these technologies are incorporated into smartphones which can be used for data acquisition. A comparative analysis of the results collected by smartphone and professional laser scanners has been made. The results presented in the paper confirm the usability of the iPhone LiDAR device in the acquisition of point cloud and the development of 3D models of indoor spaces.

*Keywords: LiDAR, iPhone 13 pro, Terrestrial Laser Scanning*

# АЈФОН 13 ПРО И/ИЛИ ПРОФЕСИОНАЛНИ ЛАСЕРСКИ СКЕНЕР ЗА 3Д КАРТИРАЊЕ УНУТРАШЊОСТИ ОБЈЕКАТА

***Сажетак***

У данашње време брза и једноставна аквизиција геопросторних података, брза обрада и дистрибуција је тренд који карактерише геоинформационе технологије. Примат у аквизицију се базира на технологији обраде слике и ласерском скенирању. Овај рад покушава да да одговор колико су прихватљиве ове технологије инкорпориране у једноставне непрофесионалне уређаје типа мобилног телефона који се могу користити за аквизицију података. Направљена је упоредна анализа аквизиција у резултатима прикупљеним мобилним телефоном и професионалним ласерским скенером. Резултати презентовани у раду потврђују употребни апсект аквизиције мобилних уређаја у изради 3д модела унутрашњег простора.

*Кључне ријечи: Лидар, Ајфон 13 про, терестрички ласерски скенер*

# 1. INTRODUCTION

In recent years, demand for detailed and accurate 3D models of indoor spaces has been increased significantly due to their wide application such as construction, indoor navigation, conservation and reconstruction of historical and cultural heritage, promotion of tourist attractions, spatial planning, or development of Building Information Modeling (BIM).

In order to provide a sufficient level of detail, the models need to be based on reliable measurement data. Most often the point clouds represent the raw material for the development of 3D models. Different surveying technologies can be used to collect point clouds from indoor environments such as laser scanning, close-range photogrammetry, depth camera, or simultaneous localization and mapping (SLAM). However, there are several limitations that need to be considered.

The mobile depth camera requires optimization of light conditions and can provide accurate results for smaller room sizes [1].

Close-range photogrammetry uses photographs of the same object taken from different angles to create a 3D point cloud of the object. The geometric representation of the object is created by using a tie point between at least 3 different images. [2] used close-range photogrammetry for 3D modeling of the complex indoor gothic church providing dense point cloud and quality textures. The accuracy of the resulting model is highly influenced by light conditions and camera-resolution which can result in a lack of points and unclear surfaces; therefore, additional lighting is crucial. Although photogrammetric with the nonmetric camera is an inexpensive method it provides less accurate results [3] and demands more careful planning compared to TLS [2].

Laser scanning technology has been widely used for mapping complex environments, resulting in the highly detailed point cloud that can be used for obtaining a 3D model, geometrical analysis, and extraction of characteristic elements such as cross-sections, edges, axes. Two types of laser scanning are widely used for indoor mapping, Terrestrial Laser Scanner (TLS), and Mobile Laser Scanner (MLS). The mobile mapping systems (MMS), based on robot-carried devices have been used to map indoor spaces. SLAM is proposed to solve the problem of robot localization and navigation in an unknown environment. The system is equipped with navigation such as global navigation satellite system (GNSS) and inertial measurement unit (IMU) and imaging sensors such as laser scanning and cameras. The robot uses sensor measurement to build maps incrementally.

Since the application of vehicle-borne MMS in indoor spaces is limited due to size and difficulties in moving the backpack (MMS) has been widely used. [4] applied the 3D laser SLAM algorithm to mobile mapping to acquire geographical information in a complex indoor environment achieving a relative precision of point cloud of 2-4 cm. [5] tested the performance of laser-based and photogrammetric-based backpack system to TLS. The absolute error was 16.3 cm and 50.3 cm; while the relative error was 8.2 cm and 6.1 cm for the laser-based backpack and photogrammetry, respectively. Although SLAM can produce centimeter-level accuracy, it is expensive, the positional accuracy will degrade with an increase of the mapping territory due to cumulative error [6], and registration of point clouds from multiple tasks or robots is challenging [7].

TLS represents one type of laser scanning which is based on Light Detecting and Ranging (LiDAR). Several studies have applied the TLS in 3D indoor modeling [8], [9], and [10]. TLS has been accepted as the standard technology for 3D data acquisition, enabling high-quality point clouds with high precision and accuracy and a high level of detail [11]. Due to that, it is usually used as the reference data for comparison with other methods or more affordable devices [12]. However, TLS is based on the static data collection principle demanding multiple scanning positions in order to obtain sufficient data. In addition, the overlap between scenes needs to be provided in order to register point clouds. Due to that, it is time-consuming, especially in a large and complex environment. Additional measurements with traditional surveying techniques are needed if the point cloud should be georeferenced [13]. This also increases the time needed for data collection especially when multiple rooms are scanned. Moreover, TLS has some limitations, including weather conditions, dust, object materials, surface reflectivity, and surface roughness. It is hard to measure highly reflective surfaces such as glass or mirrors. Even reflective coating on furniture can create issues requiring multiple scenes to deal with specular reflection.

However, TLS and MMS tend to be expensive due to involved laser scanning device(s) or multiple cameras thus the application for the end-user is typically reduced. Due to technological development more and more sensor systems have become available for 3D indoor mapping in order to address those limitations.

The low-cost RGB-D camera with high frame rates has become a popular method for fast static and dynamic scene reconstruction. However, such a system has limited accuracy of geometrical acquisition due to sensor noise, limited resolution, and misalignments due to movement [14]. The

Microsoft HoloLens representing mobile, head-worn augmented reality (AR) devices have become a popular device for indoor mapping. The quantitative evaluation shows that HoloLens allows fast acquisition of basic single room geometry within a few centimeters [15]. In the case of multiple rooms connected by narrow passages, the larger deviations occur but accuracy is still sufficient for a 3D model of the indoor scene [15], [16].

In recent years, there has been rapid progress in enabling laser scanning technologies in mobile devices such as smartphones and pads. The LiDAR sensor has been included in iPhone 12 pro and iPhone 13 pro. Unlike the expensive solutions based on TLS or MLS, smartphones and tablets were increasingly affordable in everyday practice.

The study aims to evaluate the indoor mapping capacity of the iPhone 13 pro LiDAR sensor with respect to the mapping: room geometry itself i.e. dimensions of rooms and its elements (door, windows), mapping the fine geometrical details of the room, and mapping of flat and curved surfaces.

## 2. MATERIALS

The performance of the customer-level device and classic TLS was performed on the rectangular shape room whose dimensions are 7.7 m x 3.9 m. Although the room has simple geometry (except one column, two ceiling beams, and several pipes) it is full of furniture and small details on shelves. In addition, on the north wall, there are two large windows.

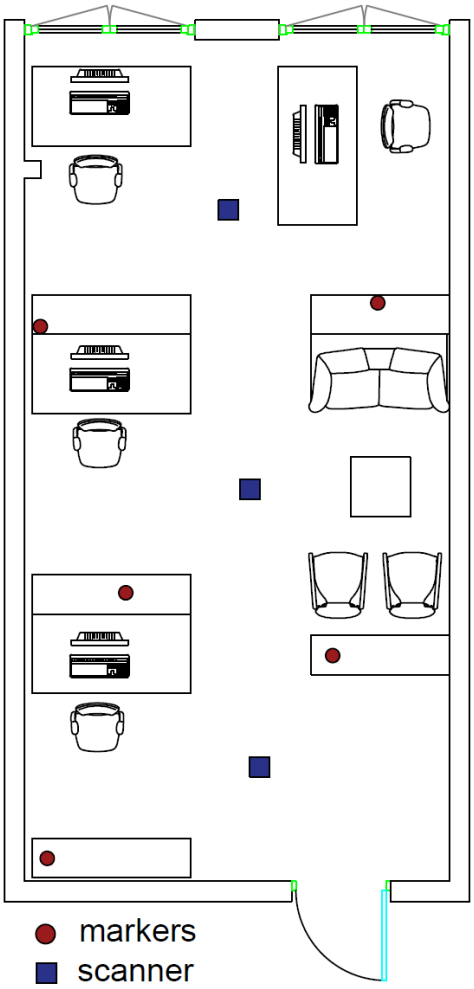



Figure 1. *Study area with markers and TLS positions*

The TLS data used in this study were captured using Faro Focus M 70 laser scanner. Focus M 70 uses phase-based time of flight measurement to estimate distance to object. The scanner covers 360° x 300° field of view. The technical details of scanner are listed in Table 1.

*Table 1. Characteristics of Faro Focus M 70 laser scanner*

| Characteristic | M 70 | iPhone 13 pro |
|---|---|---|
| Range | 0.6-70 m | - |
| Unambiguity interval | 614 m for up to 0.5 mil pts/sec | - |
| Range accuracy | ± 3 mm | - |
| Integrated color camera | Yes | Yes |
| Sensors | Dual axis compensator, Height Sensor, Compass, Integrated GPS&GLONASS | Built-in GPS, GLONASS, Galileo, QZSS and BeiDou, Digital compass |

iPhone 13 pro is equipped with LiDAR scanner primarily to improve the quality of night mode portraits since vertical cavity surface-emitting laser (VCSELs) provide 10-100 times higher brightest than LEDs enabling focused illumination at large distances [17]. However, integrated sensor can also be used the point cloud acquisition. VCSEL technology provide a combination of narrow spectrum, high efficient, fast pulse rise time and minimal spectral shift with temperature. iPhone LiDAR send light using an array of VCSELs. It detects reflected beam using an array of single-photon avalanche diodes. Although, classic laser scanners include one laser beam and moving mirror that deflects the laser beam around environment being scanned, the iPhone LiDAR doesn't include moving parts. Instead, it consists of thousand lasers on chip providing dedicated laser for each point in the LiDAR's field of view.

Distance measurement of VCSELs LiDAR relies on the time of the flight principle i.e. pulsed VCSEL sends a laser pulse to the object of interest and measure a time a photon is traveling from the laser to object and back to detector providing 3D position.

## 3. METHODOLOGY

### 3.1. TLS SURVEY

The study is office for 4 people which are organized in "box" system in order to provide the quit and private space for each employee. Due to that the room is divided with three shelves height 1.6 m. Taking into account the size and shape of the room as well as the position of the furniture (Figure 1) the open traverse scanning strategy was used in this case. In order to capture the complete space three scanning position were needed (Figure 1). The scanner positions were determined by two factors: ability to capture the all details and overlap between individual scans. Each scan is saved in internal coordinate system which origin is located in the center of scanner's mirror. Aligning the multiple individual scans onto a single coordinate system i.e. registration were based on targets. The arrangement of the targets in relation to one another and in relation to the scanner position is critical to the registration process. Three-dimensional, white surveying spheres were used as a target. The target is defined by its position, sphere radius and center point used for registration. The targets were arranged in overlapping scan areas. Additionally, distance from scanner and pattern were analyzed. The maximum distance from scanner is mostly affected by resolution and size of the target. The targets were arranged in unique pattern avoiding straight lines, short distance between targets, and same target height (Figure 1).

The resolution and quality are most important scan parameters affecting the level of detail, the scan duration and ability to register the scene properly. Taking into account the size and environmental conditions of study area resolution was set to 1/8 while quality was set for normal indoor conditions (3x). The point distance was 9 mm while scan duration was 4:08 min. In this case scan with color option was used including the acquisition of color photographs of the scan area.

The collected data were post processed in Faro Scene software. The multiple scenes were aligned by using automatic registration and target-based registration mode. The maximum distance error was 0.6 mm. After registration, project point cloud is created and exported in .las format.

### 3.2. IPHONE SURVEY

Several apps that enable mapping three-dimensional spaces with LiDAR scanner in iPhone is available in App store. In this case, SiteScape [18] was used. It provide fast way to capture and share 3D scans that can be exported as .RCP, .e57 or PLY files. [18] reported that based on conducted small study, including 9 scans of the same space, measurements are accurate to within ± 1 inch on

average. The app is available into two modes: Free SiteScape and SiteScape Pro. Free SiteScape is limited to one active scan into the cloud at a time while SiteScape Pro unlock unlimited scans in the cloud. Two scan mode are available. Max Area which allows longer scanning time and Max detail for scans that require higher details. Also, it is possible to adjust the point density and point size (apparat size of points while scanning) Since max number of points is limited to 12 million points per scan due to performance constraints the max detail and increase of point density will significantly reduce the area covered per scene. In this case we used Max area mode with medium point density. The distance between device and objects of interest was between 1-4 meters. The scanning time around 10 minutes.

### 3.3. ACCURACY ASSESSMENT

In order to enable an accurate comparison, both surveys were conducted at same day, one after another providing static scenes without movement of any object. The accuracy of point clouds are firstly tested by measuring object dimension from point cloud in order to test the point cloud scale. For more robust measure of the difference between two surveys the CloudCompare [19] software was used. To test devices capability to determine the area and volume of the room Conure extractor tool was used.

Cloud-to-Cloud tool computes distance between two clouds i.e. for each point within compared point cloud the distance to the reference point cloud wis computed. Different algorithms can be used for quantification of distance between point clouds. Those algorithms can be categorized as global matching algorithms (nearest neighbor distance, nearest neighbor with local modeling) and local-searching algorithm (integrative closest point) [19].

To prepare the point clouds for comparison, it is necessary to check the co-registration of each cloud. This is due to fact that point clouds are available in different coordinate system. The cloud matching technique was used to reduce registration error. Point clouds were firstly co-register using Fine registration tool. The estimated value of RMSE was 12 cm therefore Align tool is used for precise point cloud alignment based on at least three manually identified points which were distributed over study area. The final RMSE was 2.2 cm. Cloud-to-cloud difference were calculated using the C2C implemented in CloudCompare software. TLS point cloud was used as reference.

## 4. RESULTS AND DISSCUSION

In order to compere the performance of devices the registered Focus M 70 point cloud and iPhone point cloud exported directly from SiteScape were compared.

First, a preliminary data check was performed and the values of the lengths in the points cloud were checked in order to preliminarily verify data and the ability of the device to measure the exact dimensions of well-defined standard objects. In this case, we used five tables which are distributed across the study area (Figure 1.). The true dimensions of tables were checked by using measurement tape. The result of accuracy assessment is presented at Table 2. As results suggest, the Faro Focus M 70 obtained highly accurate results with maximum error of 4 mm, while the accuracy of the iPhone 13 pro is within ± 5 cm. Based on the results it can be conclude that error don't increase with increase of length rather it has random character. Therefore, it can be concluded that scale isn't causing problems and that are most likely coursed by operator ability to define exact boundaries of object. This is expected due to lower density of iPhone point cloud.

*Table 2. Compression of object size manually measured from point cloud*

| True [m] | Faro [m] | iPhone 13 pro [m] | True [m] | Faro [m] | iPhone 13 pro [m] |
|---|---|---|---|---|---|
| 0.60 | 0.598 | 0.583 | 0.80 | 0.796 | 0.789 |
| 0.60 | 0.597 | 0,579 | 1.60 | 1.596 | 1.648 |
| 1.40 | 1.497 | 1.385 | 0.80 | 0.798 | 0.807 |
| 0.80 | 0.798 | 0.776 | 1.60 | 1.599 | 1.584 |
| 1.60 | 1.598 | 1.646 | 0.80 | 0.799 | 0.790 |

However, this type of accuracy assessment is highly influenced by operator ability to select exact points as well as point cloud density. In order to gain deeper insight in obtained results cloud-to-cloud comparison was performed. The *cloud couture* tool was used to create horizontal and vertical cross sections of the room (Figure 2). As it can be seen, Focus M 70 cross sections provide almost regular shape of room. The largest deviation of rectangular shape can be noted for vertical profile due to present object which enabled penetration of laser beam. The calculated area was 0.4% higher

than true value, while the perimeter was 5% higher. On another hand, iPhone cross section resulted in irregular room shape due to higher level of noise (Figure 2.). Due to noise level the iPhone floor plan resulting in 8% larger surface area and 21% larger perimeter.

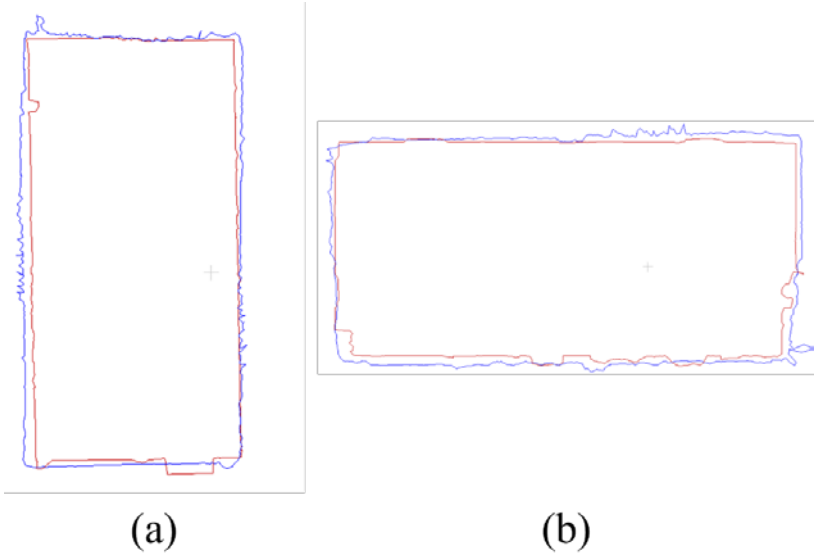



Figure 2. *(a) horizontal cross section, (b) vertical cross section. Red line – Focus M70, Blue line – iPhone 13 pro*

The distance between the reference (Focus M70) and target (iPhone 13 pro) point cloud was calculate using C2C tools. The spatial distribution of the results of the C2C comparison along axes are shown in Figure 3. Mean absolute difference 6 cm with standard deviation of 10 cm. The largest absolute distance was 1.29 m. However, the visual inspection shows that there is only few point with distance larger that 0.6 m. Those points are result of the noise. Among axis, the largest standard deviation (7 cm) was obtained for X axis (Figure 3).

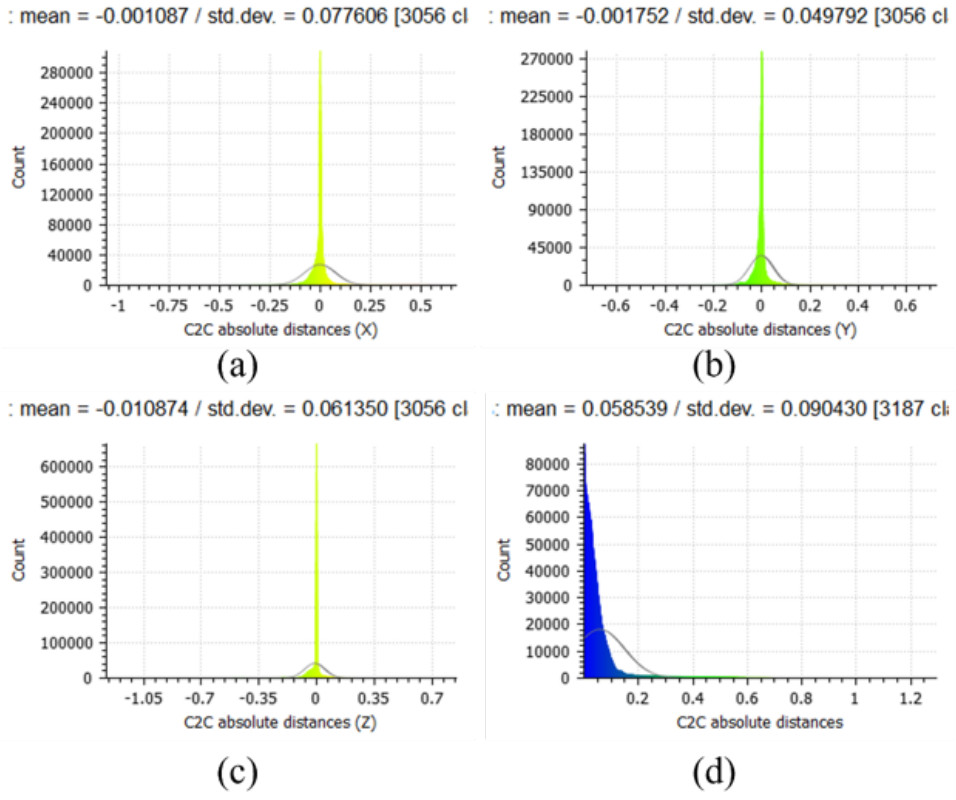



Figure 3. *Histogram of point distance distribution (a) along X axis, (b) along Y axis, (c) along Z axis and (d) absolute distance.*

Spatial distribution for all axis indicated that the shape of the object doesn't influence iPhone point cloud accuracy i.e. it provide stabile performance over flat and curved surfaces (Figure 4). The large difference is presented in the corners (from 0.6 m to 0.15 m) due to holes in Focus M 70-point cloud. The holes in TLS point cloud are usually caused due to limitation scanner vertical field of view and presence of object which enables the penetration of laser beam (purple rectangular).

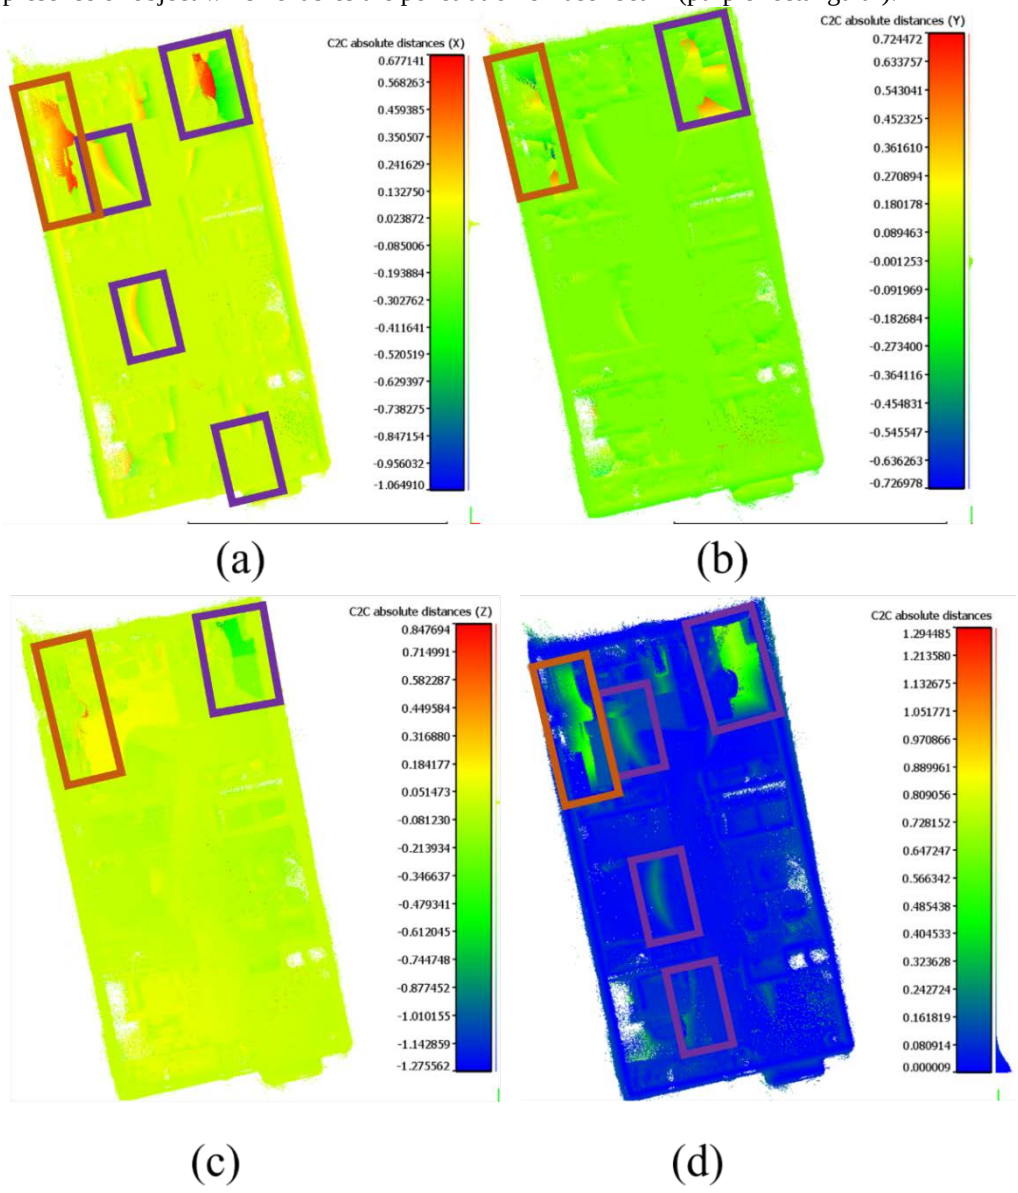



Figure 4. *Spatial distribution of absolute distance between point clouds (a) along X axis, (b) along Y axis, (c) along Z axis and (d) absolute distance.*

In addition, the large difference (0.6 m to 0.15 m) were coursed due to iPhone 13 duplication of the object (orange rectangular). As it can be seen at Figure 5. Plain object such as white wall and black computer near the windows (direct sunlight source) were duplicated. Since looking only a homogeneous object (without clear detail or sharp edges) or noisy object such as carpet, for more than a couple of seconds can caused the iPhone's tracking to drift which will miss-align points [20]. Moreover, high level of noise in iPhone point cloud is coursed due to sensor limitations. VCSEL is based on time-of-flight distance measurement, meaning in order to measure distance diode need to ensure that detected photon have been emitted by laser and is not from any other source. Therefore, for the best signal to noise ratio the effect of Ambiental light need to be minimized. iPhone VCSEL uses 8xx nm wavelength. Since significant amount of radiation reaching the Earth's surface at 8xx nm the noise level can significantly increase at outdoor or indoor spaces on direct sunlight. Moreover, the TLS illuminate only one pixel at a time resulting much higher power per pixel while

iPhone uses the array VCSEL designs resulting in less power per pixel compared to TLS and therefore larger noise level.

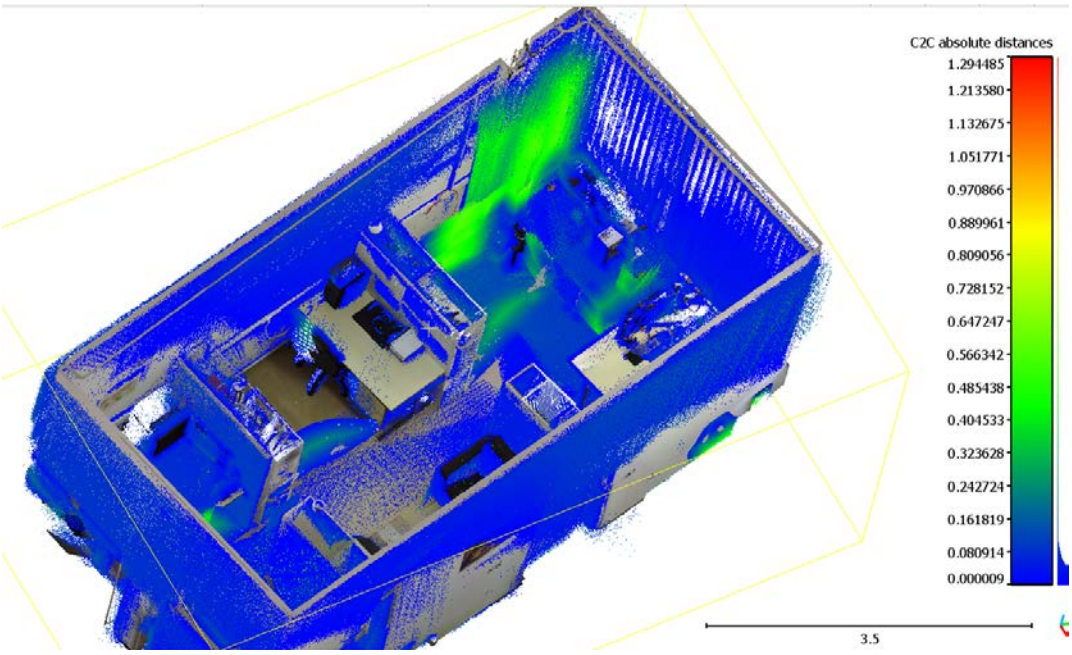



Figure 5. *Absolute distance between Focus M70 and iPhone 13 pro*

## 5. CONCLUSION

The increase of demand for accurate 3D indoor models in consumer, industrial and automotive markets, and therefore increasing number of applications incorporating it has led to a significant need for rapid acquisition of point clouds. This paper aims to test customer-level LiDAR devices incorporated in iPhone 13 pro. The results show that iPhone 13 pro provides a scaled point cloud with stable performance over a flat or curved surface. The mean absolute distance between iPhone and the highly accurate TLS point cloud was 9 cm. It provides an accurate point cloud over highly detailed scenes but the level of noise increases over the homogenous object. Moreover, the accuracy of the point cloud is decreased in direct sunlight causing miss-align points and drift effect. In another hand, iPhone represents the full integrated solution that provides rapid point cloud acquisition and direct export of results without post-processing. Due to its compactness and mobility, it enables a survey of hard-to-reach areas eliminating the holes and lack of data. Taking into account the price of the device (1000 vs 27 000 euros) the iPhone 13 pro LiDAR reviles the high potential for rapid, easy-to-use mapping of indoor environment whit sufficient accuracy for modeling.

### LITERATURE

[1] M. Kalantari and M. Nechifor, "Accuracy and utility of the Structure Sensor for collecting 3D indoor information," Geo-Spat. Inf. Sci., vol. 19, pp. 202-209, 2016.

[2] A. Perez Ramos and G. Robleda Prieto , "3D VIRTUALIZATION BY CLOSE RANGE PHOTOGRAMMETRY INDOOR GOTHIC CHURCH APSES. THE CASE STUDY OF CHURCH OF SAN FRANCISCO IN BETANZOS (LA CORUÑA, SPAIN)," in The International Archives of the Photogrammetry, Remote Sensing and Spatial Information Sciences, Avila, Spain, 2015.

[3] H. El-Din Fawzy, "3D laser scanning and close-range photogrammetry for buildings documentation: A hybrid technique towards a better accuracy," Alexandria Engineering Journal, vol. 58, pp. 1191-1204, 2019.

[4] P. Yu, M. Wang and H. Chen, "Integration and evaluation of SLAM-based backpack mobile mapping system," in E3S Web of Conference, Tianjin, China, 2020.

[5] A. Masiero, F. Fissore, A. Guarnieri, F. Pirotti, D. Visintini and A. Vettore, "Performance Evaluation of Two Indoor Mapping Systems: Low-Cost UWB-Aided Photogrammetry and Backpack Laser Scanning," Appl. Sci, vol. 8, no. 416, 2018.

[6] J. Wen, C. Qian, J. Tang, H. Liu, W. Ye and X. Fan, " 2D LiDAR SLAM back-end optimization with control," Sensors , 2018.

[7] A. Howard, "Multi-robot simultaneous localization and mapping using particle filters," Int. J. Robot. Res, p. 1243–1256, 2006.
[8] L. Diaz-Vilarino, K. Khoshelham, J. Martiney-Sanchez and P. Arias, "3D Modeling of Building Indoor Spaces and Closed Doors from Imagery and Point Clouds," Sensors, vol. 15, no. 2, 2015.
[9] H. Tan and K. Khoshelham, "Procedural Reconstruction of 3D Indoor Models from Lidar Data Using Reversible Jump Markov Chain Monte Carlo," Remote Sens, vol. 12, pp. 838-864, 2020.
[10] R. Nowak, R. Orlowicz and R. Rutkowski, "Use of TLS (LiDAR) for Building Diagnostics with the Example of a Historic Building in Karlino," Building, vol. 10, no. 24, 2020.
[11] T. Kersten, K. Mechelke, M. Lindstaedt and H. Sternberg, "Methods for Geometric Accuracy Investigations of Terrestrial Laser Scanning Systems.," Photogramm. Fernerkund. Geoinf., pp. 301-315, 2009.
[12] M. Ingman, J. Virtanen, M. Vaaja and H. A. Hyyppä, "Comparison of Low-Cost Sensor Systems in Automatic Cloud-Based Indoor," Remote Sens., 2020.
[13] J. Hullo, P. Grussenmeyer, T. Landes and G. Thibault, "Georeferencing Of Tls Data For Industrial Indoor Complex Scenes: Beyond," in In Proceedings of the ISPRS Calgary 2011 Workshop on International Archives of the Photogrammetry, Calgary, Canada,, 2011.
[14] M. Zollhofer, P. Stotko, A. Gorlitz, C. Theobalt, M. Niebner, R. Klein and A. Kolb, "State of the art on 3d reconstruction with RGB-D cameras," Comput. Graph. Forum, vol. 37, no. 2, pp. 625-652, 2018.
[15] P. Hubner, S. Landgraf, M. Weinmann and Wursthorn, "Evaluation of the Microsoft HoloLens for the Mapping of Indoor Building Environments," in Dreiländertagung der DGPF, der OVG und der SGPF, Wien, 2019.
[16] M. Weinmann, M. Amelie Jager, S. Wursthorn, B. Jutzi, M. Weinman and P. Hubner, "3D INDOOR MAPPING WITH THE MICROSOFT HOLOLENS: QUALITATIVE AND QUANTITATIVE EVALUATION BY MEANS OF GEOMETRIC FEATURES," in ISPRS Annals of the Photogrammetry, Remote Sensing and Spatial Information Sciences,, 2020.
[17] H. Moench, M. Carpaij, P. Gerlach, S. Gronenborn, R. Gudde, J. Hellming, J. Kolb and A. van der Lee, "VCSEL-based sensors for distance and velocity," in Vertical-Cavity Surface-Emitting Lasers XX; , San Francisco, California, United States, 2016.
[18] "Sitescape," [Online]. Available: https://www.sitescape.ai/. [Accessed 10 03 2022].
[19] C. Compare, "Cloud Compare," [Online]. Available: https://www.cloudcompare.org/doc/wiki/index.php?title=Cloud-to-Cloud_Distance#:~:text=When%20no%20local%20model%20is,surface%20represented%20by%20the%20cloud.. [Accessed 10 03 2022].
[20] SiteScape, "SiteScape User Guid," SiteScape, [Online]. Available: https://docs.google.com/document/d/10xX5BYJpjdXgjOoxt3NFVhiOmGZPeTeagaarjf7D8lQ/edit#. [Accessed 10 03 2022].
[21] H. Moench, M. Capraij, P. Gerlach, S. Gronenborn, R. Gudde, J. Hellming, J. Kolb and A. Lee, "VCSEL based sensors for distance and velocity," in Proc. SPIE 9766, Vertical-Cavity, San Francisco, California, United States, 2016.